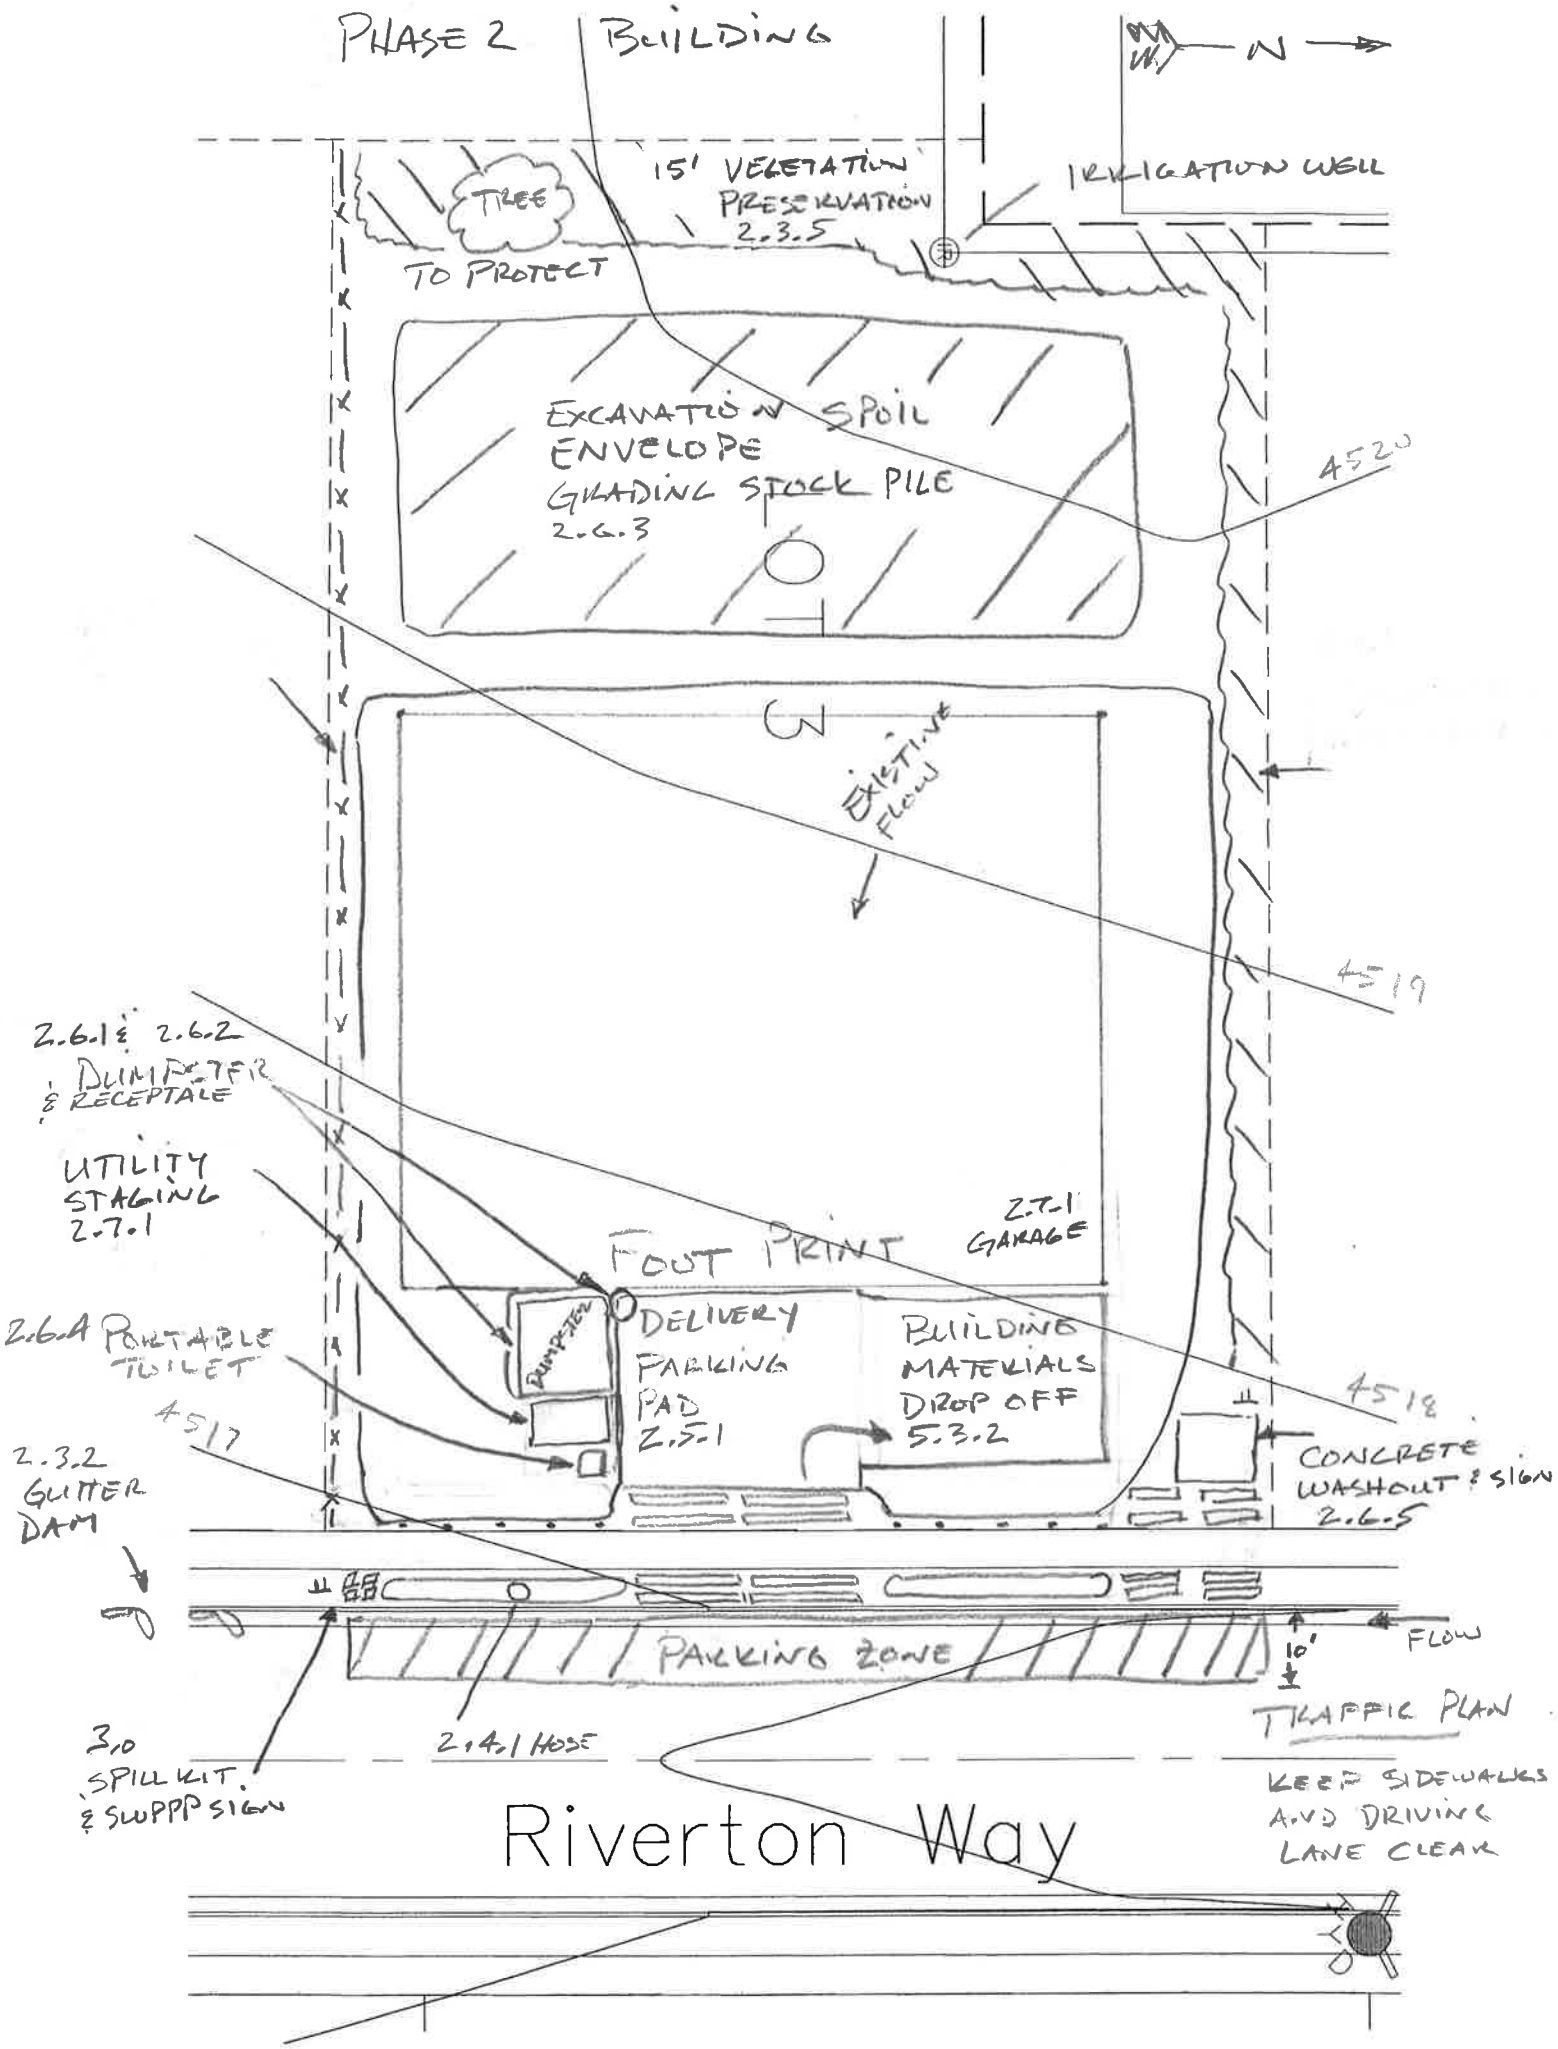
PHASE 2 BUILDING
N
15' VEGETATION PRESERVATION 2.3.5
IRRIGATION WELL
TREE TO PROTECT
EXCAVATION SPOIL ENVELOPE GRADING STOCK PILE 2.6.3
4520
EXISTING FLOW
4519
2.6.1 & 2.6.2 DUMPSTER & RECEPTALE
UTILITY STAGING 2.7.1
FOOT PRINT
2.7.1 GARAGE
2.6.4 PORTABLE TOILET
DUMPSTER
DELIVERY PARKING PAD 2.5.1
BUILDING MATERIALS DROP OFF 5.3.2
4518
4517
CONCRETE WASHOUT & SIGN 2.6.5
2.3.2 GUTTER DAM
PARKING ZONE
10'
FLOW
TRAFFIC PLAN
3.0 SPILL KIT & SWPPP SIGN
2.4.1 HOSE
KEEP SIDEWALKS AND DRIVING LANE CLEAR
Riverton Way