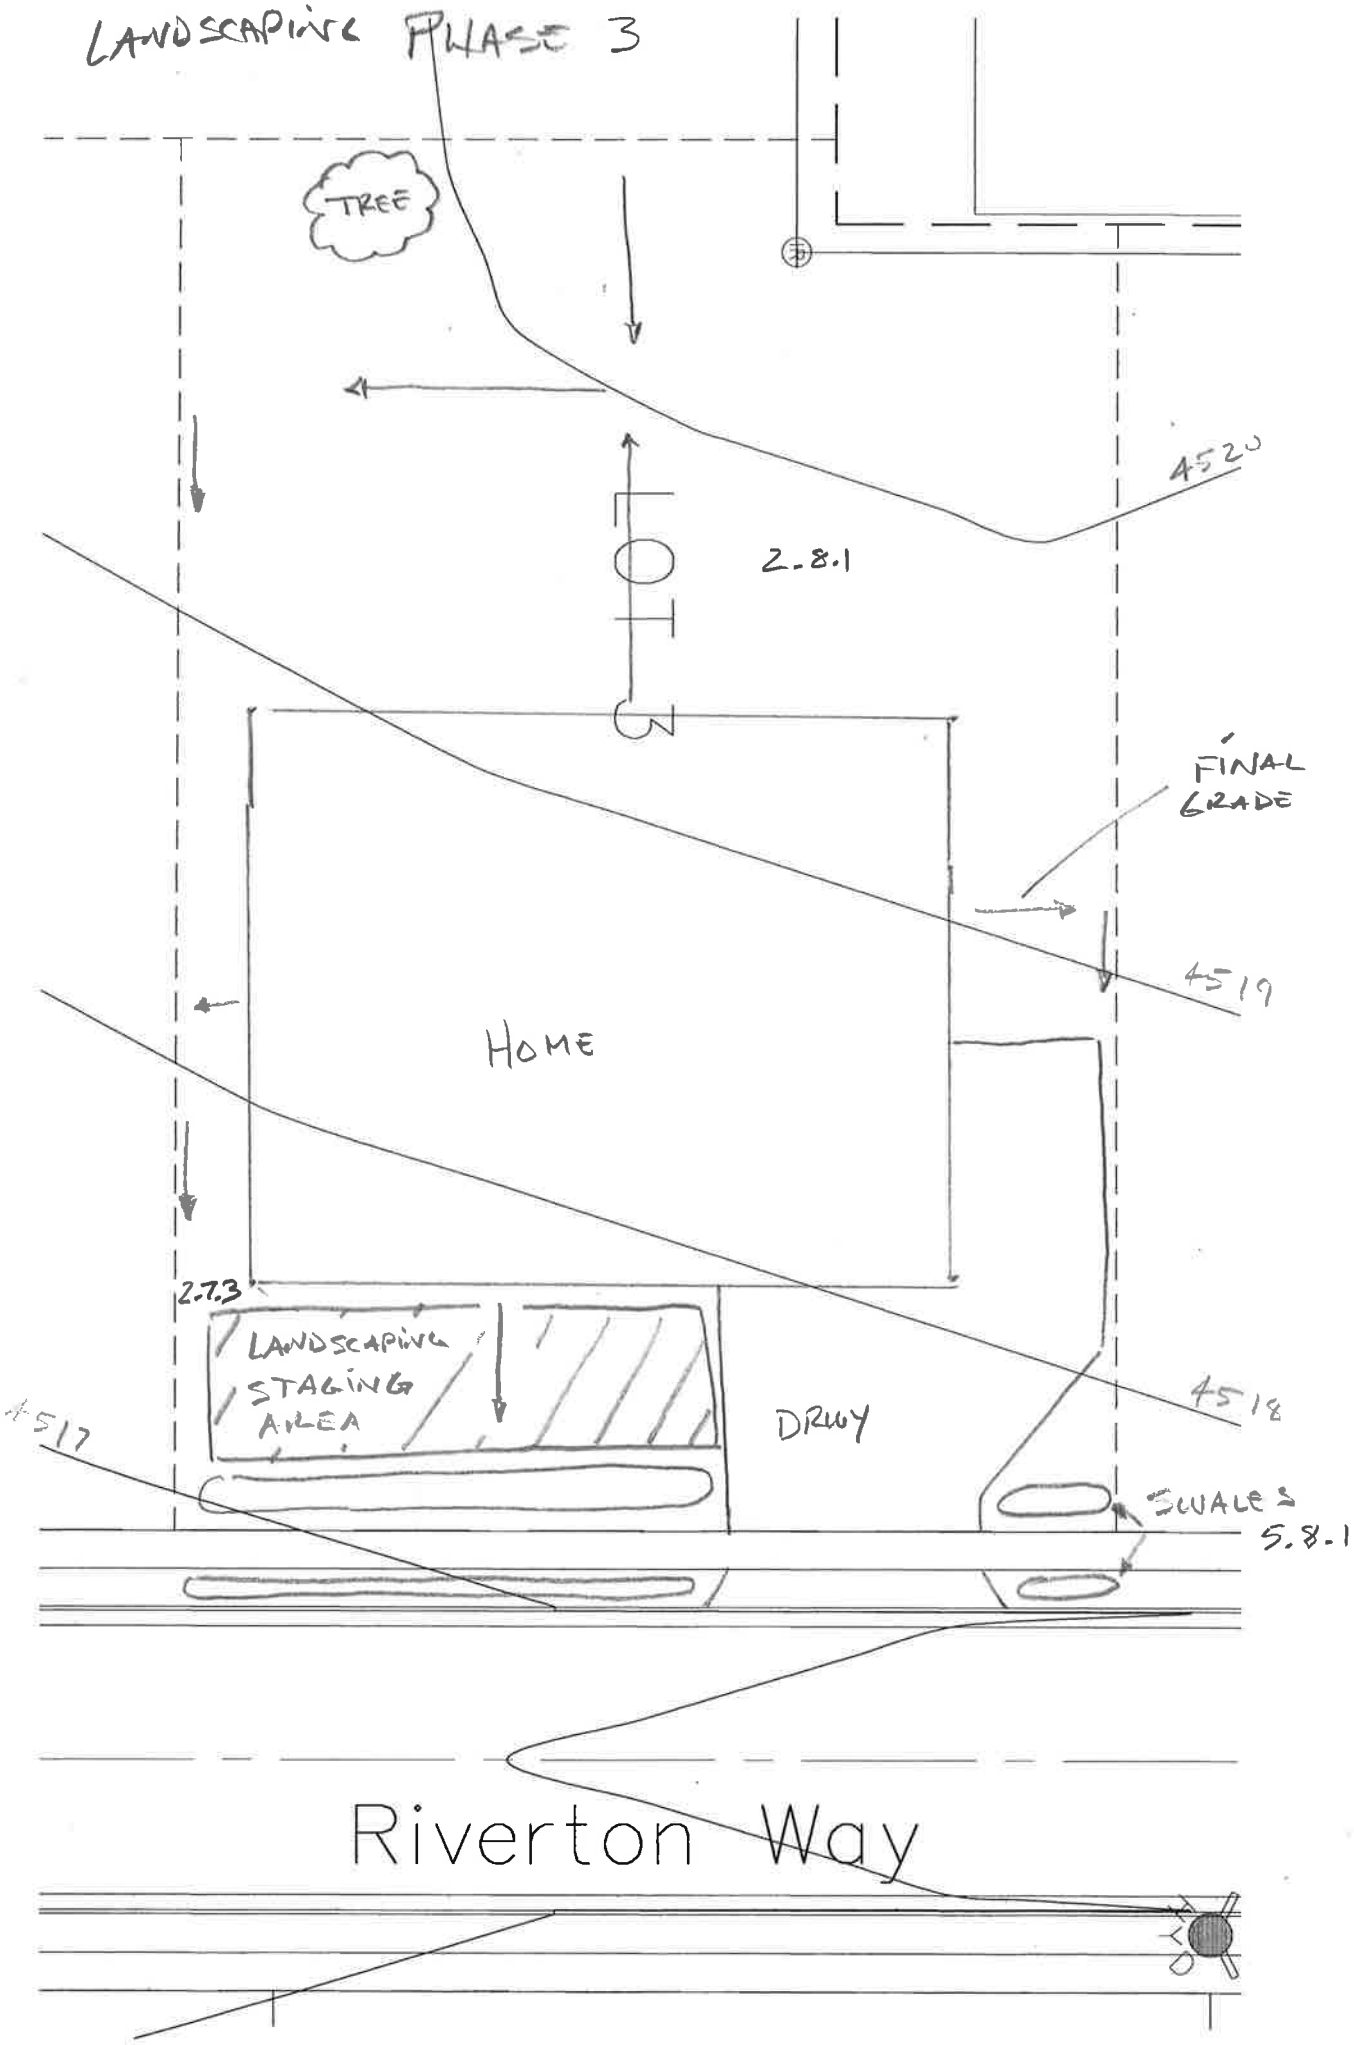
LANDSCAPING PHASE 3
TREE
LOT 3
2.8.1
4520
FINAL GRADE
4519
HOME
2.7.3
LANDSCAPING STAGING AREA
DRIVEWAY
4518
4517
SWALE 5.8.1
Riverton Way