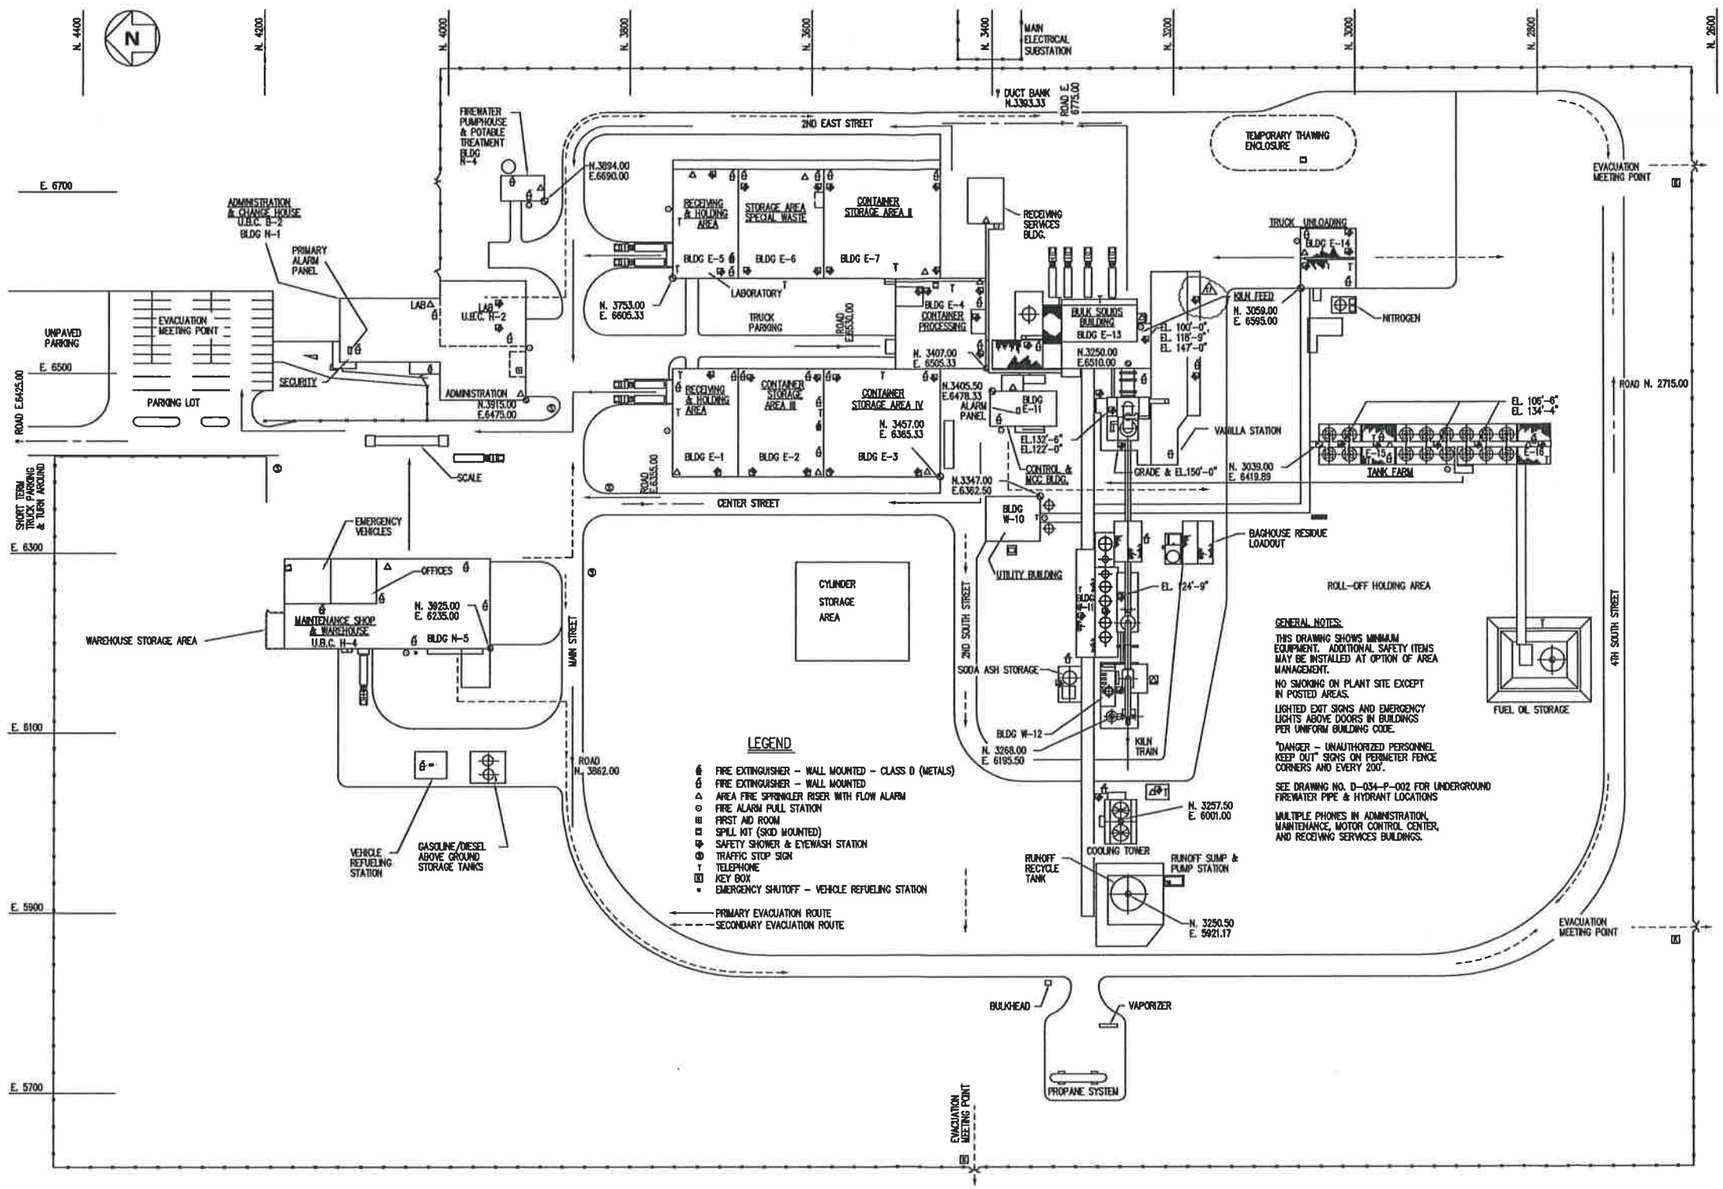

LEGEND

- FIRE EXTINGUISHER – WALL MOUNTED – CLASS D (METALS)
- FIRE EXTINGUISHER – WALL MOUNTED
- AREA FIRE SPRINKLER RISER WITH FLOW ALARM
- FIRE ALARM PULL STATION
- FIRST AID ROOM
- SPILL KIT (SKID MOUNTED)
- SAFETY SHOWER & EYEWASH STATION
- TRAFFIC STOP SIGN
- TELEPHONE
- KEY BOX
- EMERGENCY SHUTOFF – VEHICLE REFUELING STATION
- PRIMARY EVACUATION ROUTE
- SECONDARY EVACUATION ROUTE

GENERAL NOTES:

THIS DRAWING SHOWS MINIMUM EQUIPMENT. ADDITIONAL SAFETY ITEMS MAY BE INSTALLED AT OPTION OF AREA MANAGEMENT.

NO SMOKING ON PLANT SITE EXCEPT IN POSTED AREAS.

LIGHTED EXIT SIGNS AND EMERGENCY LIGHTS ABOVE DOORS IN BUILDINGS PER UNIFORM BUILDING CODE.

"DANGER – UNAUTHORIZED PERSONNEL KEEP OUT" SIGNS ON PERIMETER FENCE CORNERS AND EVERY 200'.

SEE DRAWING NO. D-034-P-002 FOR UNDERGROUND FIREWATER PIPE & HYDRANT LOCATIONS

MULTIPLE PHONES IN ADMINISTRATION, MAINTENANCE, MOTOR CONTROL CENTER, AND RECEIVING SERVICES BUILDINGS.

REGISTERED PROFESSIONAL ENGINEER
No. 7207431-2202
JOHN WILLIAM CALDWELL
07/05/11
STATE OF UTAH

SCALE
0 20 50 100 150
(FEET)
1"=80'-0

PLOT PLAN

REFERENCE DRAWINGS

DRAWING NO	TITLE

REVISIONS

NO	DESCRIPTION	DATE	BY	CHK		ENG MGR
14	ADDED FIRE EXTINGUISHER & EYE WASH	4-3-01	GVC			
	AND AS BUILT					
15	ADDED EYE WASH STA.	11-12-91	DCP			CHW
16	UPDATE DWG. FOR CYLINDER STATION,OTHER	06-19-03	KL			
	CHANGES					

REVISIONS

NO	DESCRIPTION	DATE	BY	CHK		ENG MGR
17	ADDED EYEWASH/SAFETY SHOWER	04-12-2011	LCC			
10	AS BUILT FOR CONTAINER BLDGS.	02-28-98	DCP	JV		RS
11	NEW PERMIT LOCATIONS FOR SPILL KITS	07-13-95	DCP			
12	REMOVED 3 TELEPHONES,REVISED NOTES	08-20-96	GVC			
13	ADDED EVACUATION GATE WEST FENCE	12-31-96	CRM			

APPROVALS

	BY	DATE
DRAWN	CRM	12-31-96
CHECKED		
ELEC		
MECH		
STRUCT		
PROJECT ENG		
ENGINEERING MGR		
AS BUILT		

REGISTERED PROFESSIONAL ENGINEER
DATE:_____

CleanHarbors
ARAGONITE LLC

THIS DRAWING IS THE PROPERTY OF CLEAN HARBORS ARAGONITE LLC ANY INFORMATION CONTAINED HEREON MAY NOT BE COPIED OR USED WITHOUT WRITTEN PERMISSION OF OWNER.

TITLE
UTAH ENVIRONMENTAL SERVICE CENTER
INCINERATION PLANT FOR INDUSTRIAL WASTES
SAFETY EQUIPMENT PLAN

FOR	TOOELE SITE	CAD NO.	MK969N	
SCALE 1"=80'-0"	JOB NO	APTUS DWG NO	D-034-M-005	REV 17