ATTACHMENT 11

SWMU MAP
DRAWING NO. 71030-ZD-005

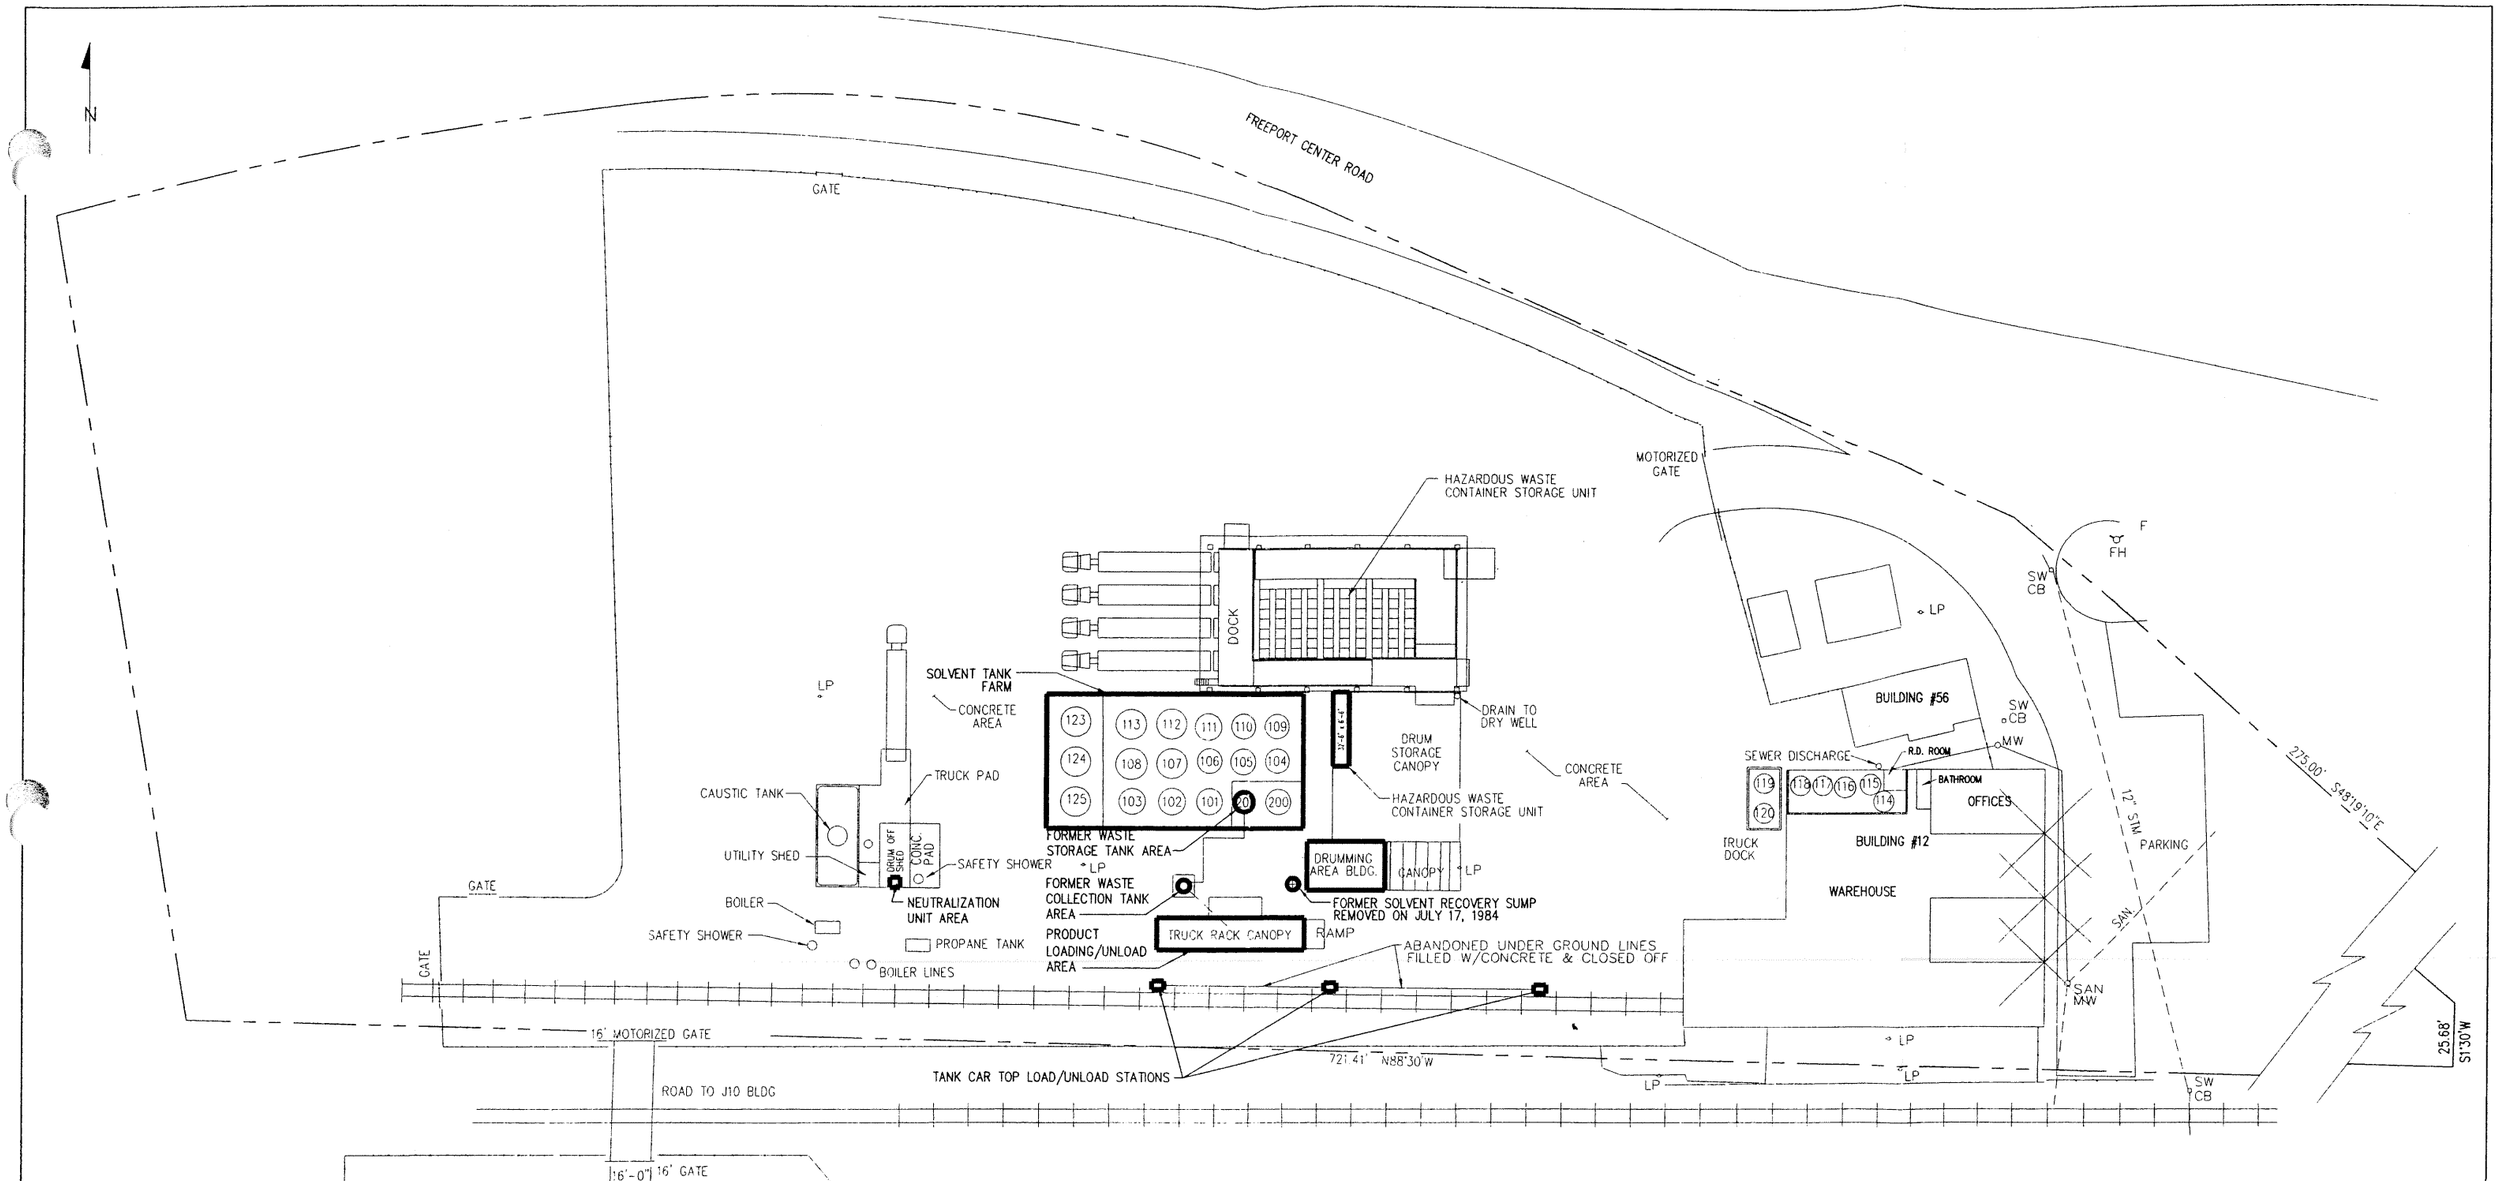

REV.	DATE	DRN.	CHK'D	REVISIONS DESCRIPTION	APPR.
1	2-5-07	WAA		REVISED PER FIELD INFORMATION AS SUPPLIED BY EH&S	M RITTER
0	12-14-94	FLP		ISSUED FOR PERMIT	

ASHLAND
ASHLAND DISTRIBUTION COMPANY

APPROVED FOR CONST	REV.	LOCATION SALT LAKE CITY, UT.		TITLE
BY	DATE	UNIT-BLDG.		UTAH DEQ IDENTIFIED SWMU'S
		DRN.	FLP	
		DATE	12-1-94	
		CHK'D		
		DATE		DRAWING NO. 71030-ZD-005 — REV. 1
		SCALE	1" = 30'-0"	
		PLOT	1:360	
PROJ. # 7946		PROJ. TITLE GENERAL PLANT		

U:\Completed Drawings\Salt Lake City Utah\Z\71030-ZD-005 UTAH DEQ IDENTIFIED SWMU'S.dwg, 2/6/2007 8:51:37 AM