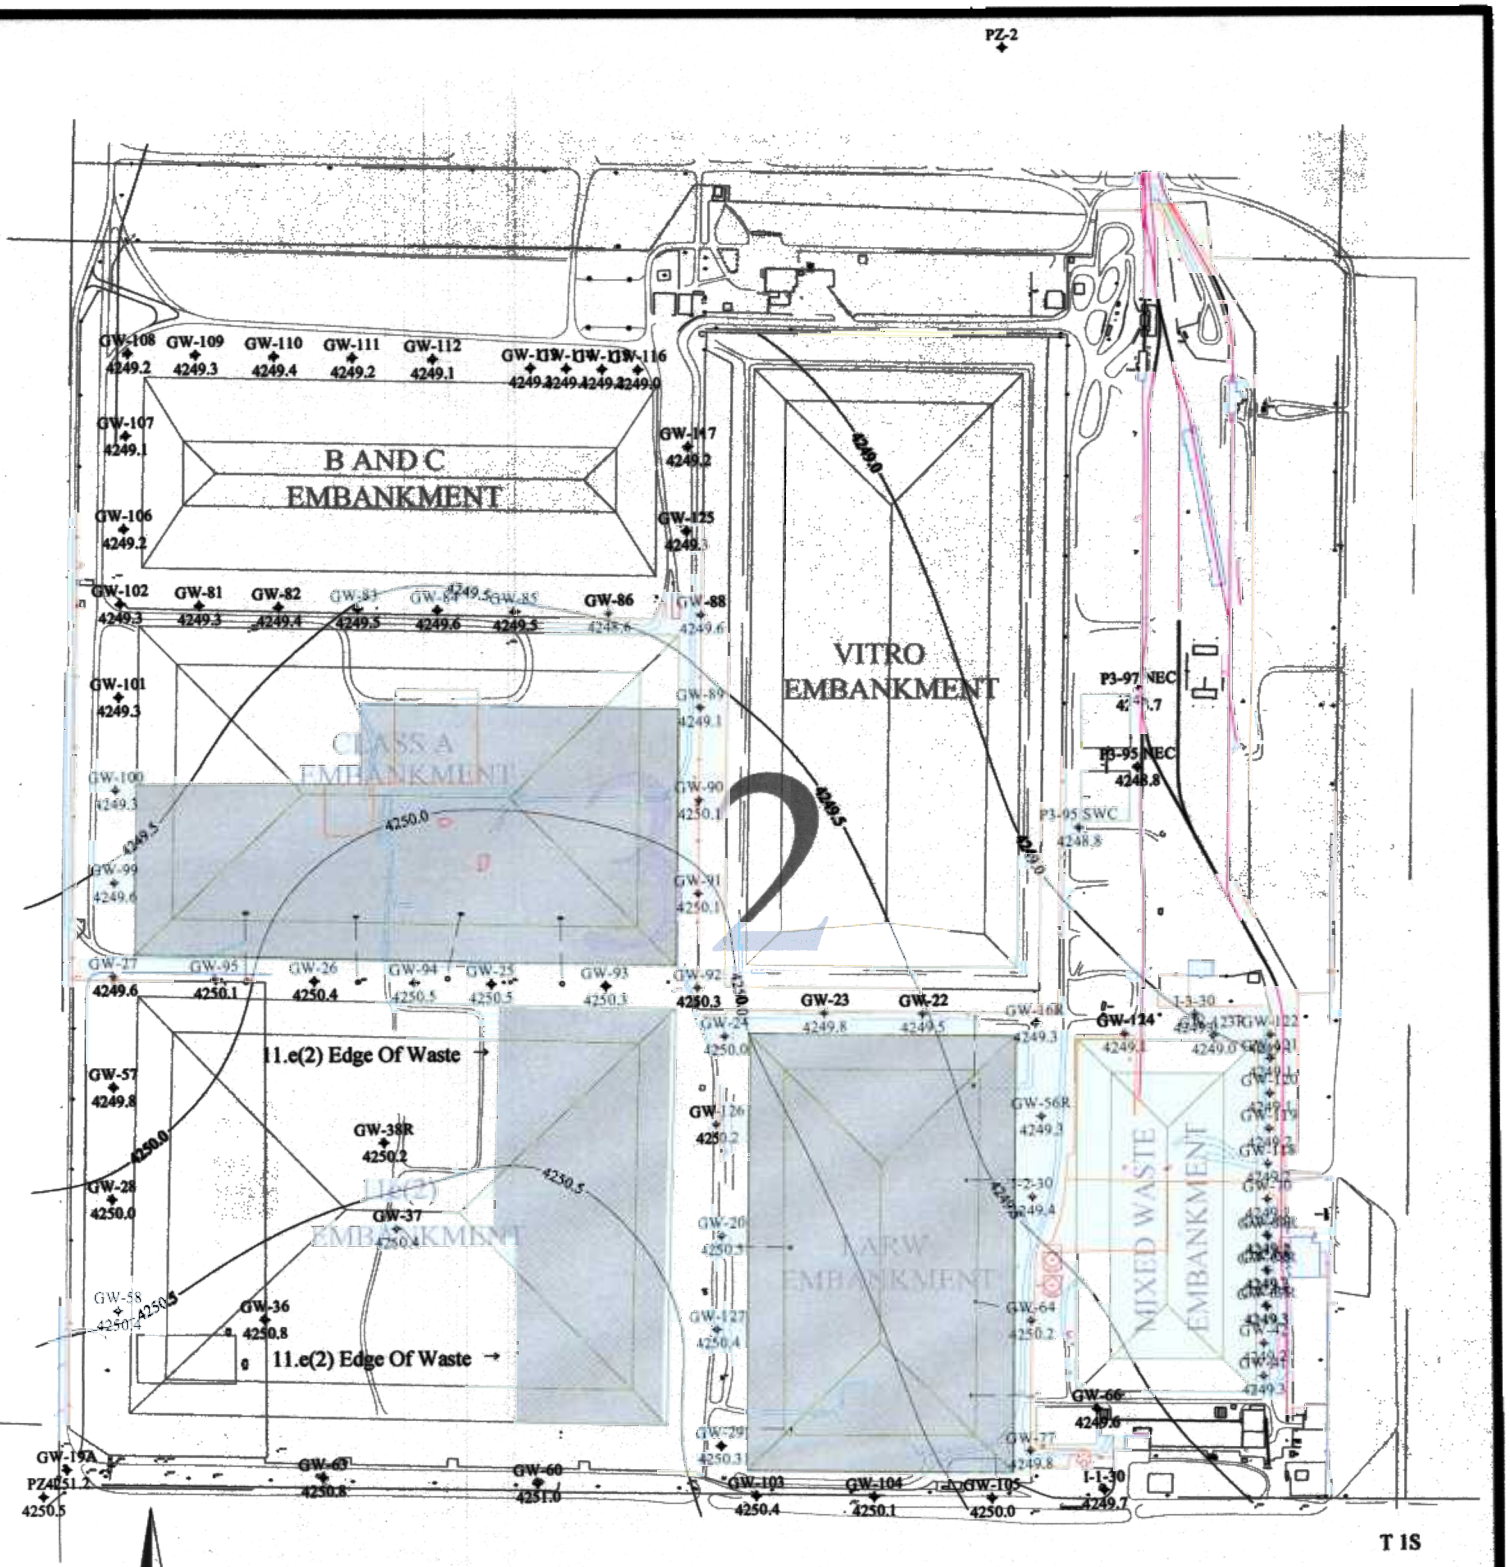

ENVIROCARE of Utah, Inc.	DRAWN BY J. LOW	SECTION 32	SCALE 1" = 810'
	CHECKED BY --	AREAS OF WASTE PLACEMENT	DATE 2/24/04
	APPROVED BY --	AND MONITORING WELL LOCATIONS	Figure 4-1
		CLIVE, UTAH	